Bill of Materials

Item	Description	Size	Length (mm)	Material	Qty
1	Angle Support	L2x2x1/4	166.309	A36	9
2	MC-Channel	MC3x7.1	1075.76	A36	1
3	Angle Support	L2x2x1/4	521	A36	1
4	Angle Support	L2x2x1/4	166 282	A36	1

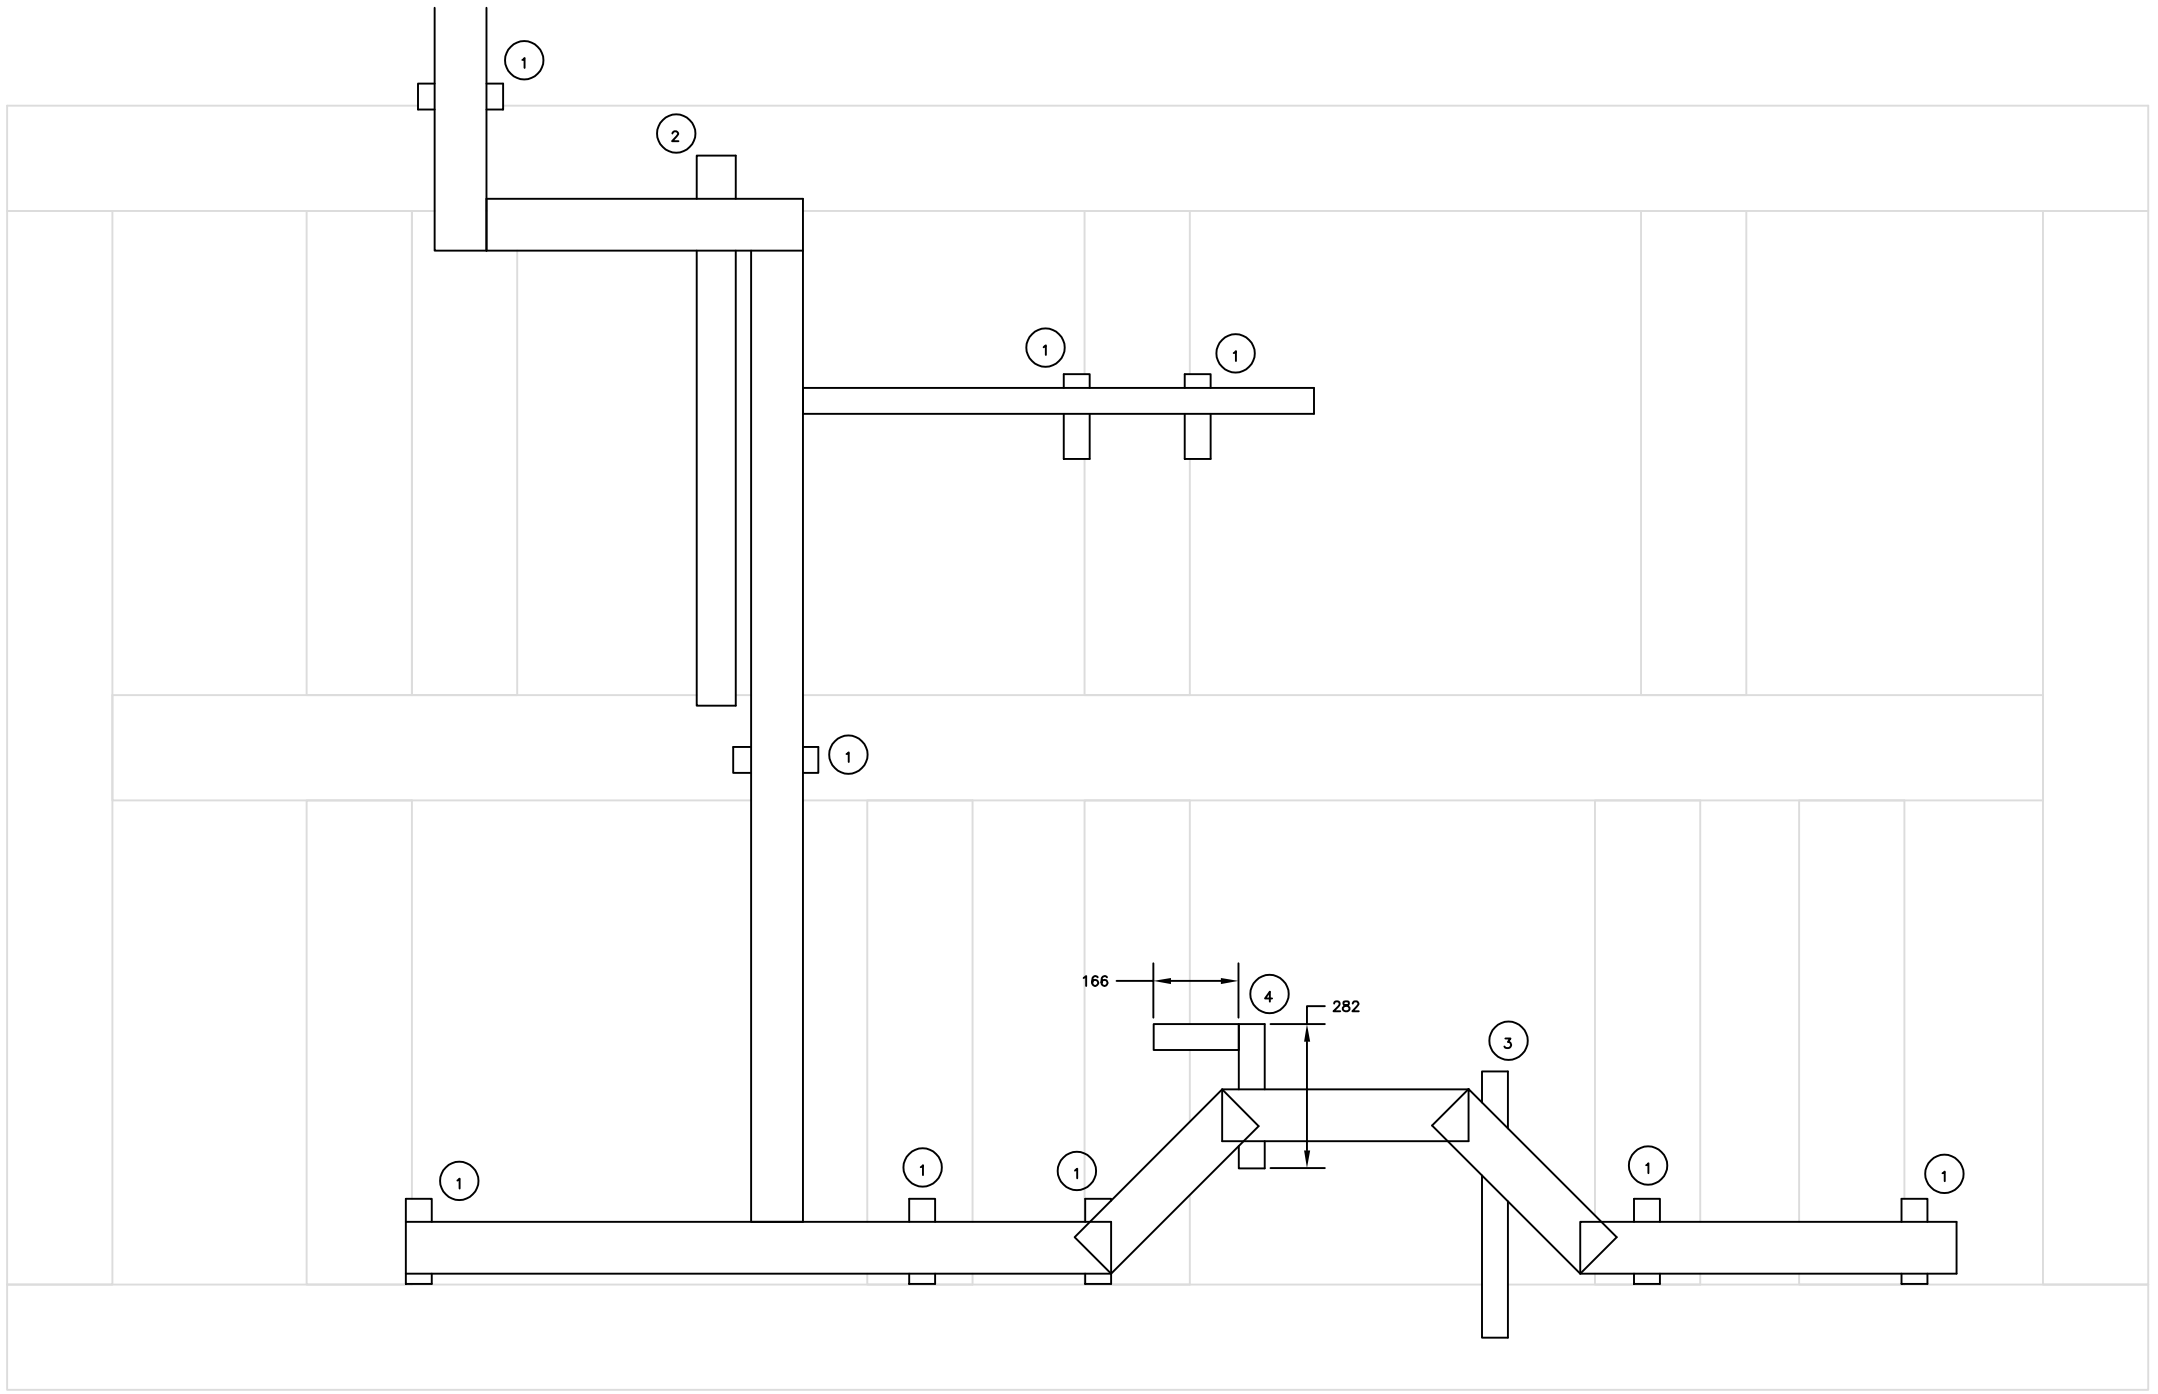

NOTES:

1. ALL TAPPED BRANCHES TO INCLUDE TWO (2) GUSSETS LOCATED 90° APART.
2. ALL SUPPORT WELDS SHALL BE CONTINUOUSLY WELDED.
3. MATERIAL TEST REPORTS ARE REQUIRED.
4. ALL MATERIALS USED SHALL BE NEW & UNUSED.
5. MATERIAL GRADE IS A36 OR EQUIVALENT.

REV.	STATUS	DATE	PURPOSE OF ISSUE	PREP.	CHKD.	APPD.	AUTH.
1	F	31.10.24	FOR APPROVAL	AJD	AJD	IES	SES
0	F	09.09.24	FOR APPROVAL	AJD	AJD	IES	SES

CLIENT: ENER TECKNOLOJI
SERVICE: PROPANE REFRIGERATION PACKAGE
LOCATION: IRAQ
UNIT TAG NO.: RU-0001 A/B

VENDOR LOGO

Contract No. | P.O No. ENER–MME–2024–100–001 | SCALE

DRAWING TITLE: CABLE TRAY SUPPORT LOCATIONS – VESSEL SKID

DRAWING NO.	REV.	SHEET No.	SIZE
MPE007– 50030–S	1	1 OF 1	D

Z:\16. ENGINEERING_Chemical Group\04. Project\12. MPE007_Delta Gmbh_Refrigeration Package\CAD\PLANT 3D\10 Sep' 24\Orthos\DWGs\50030–S.dwg