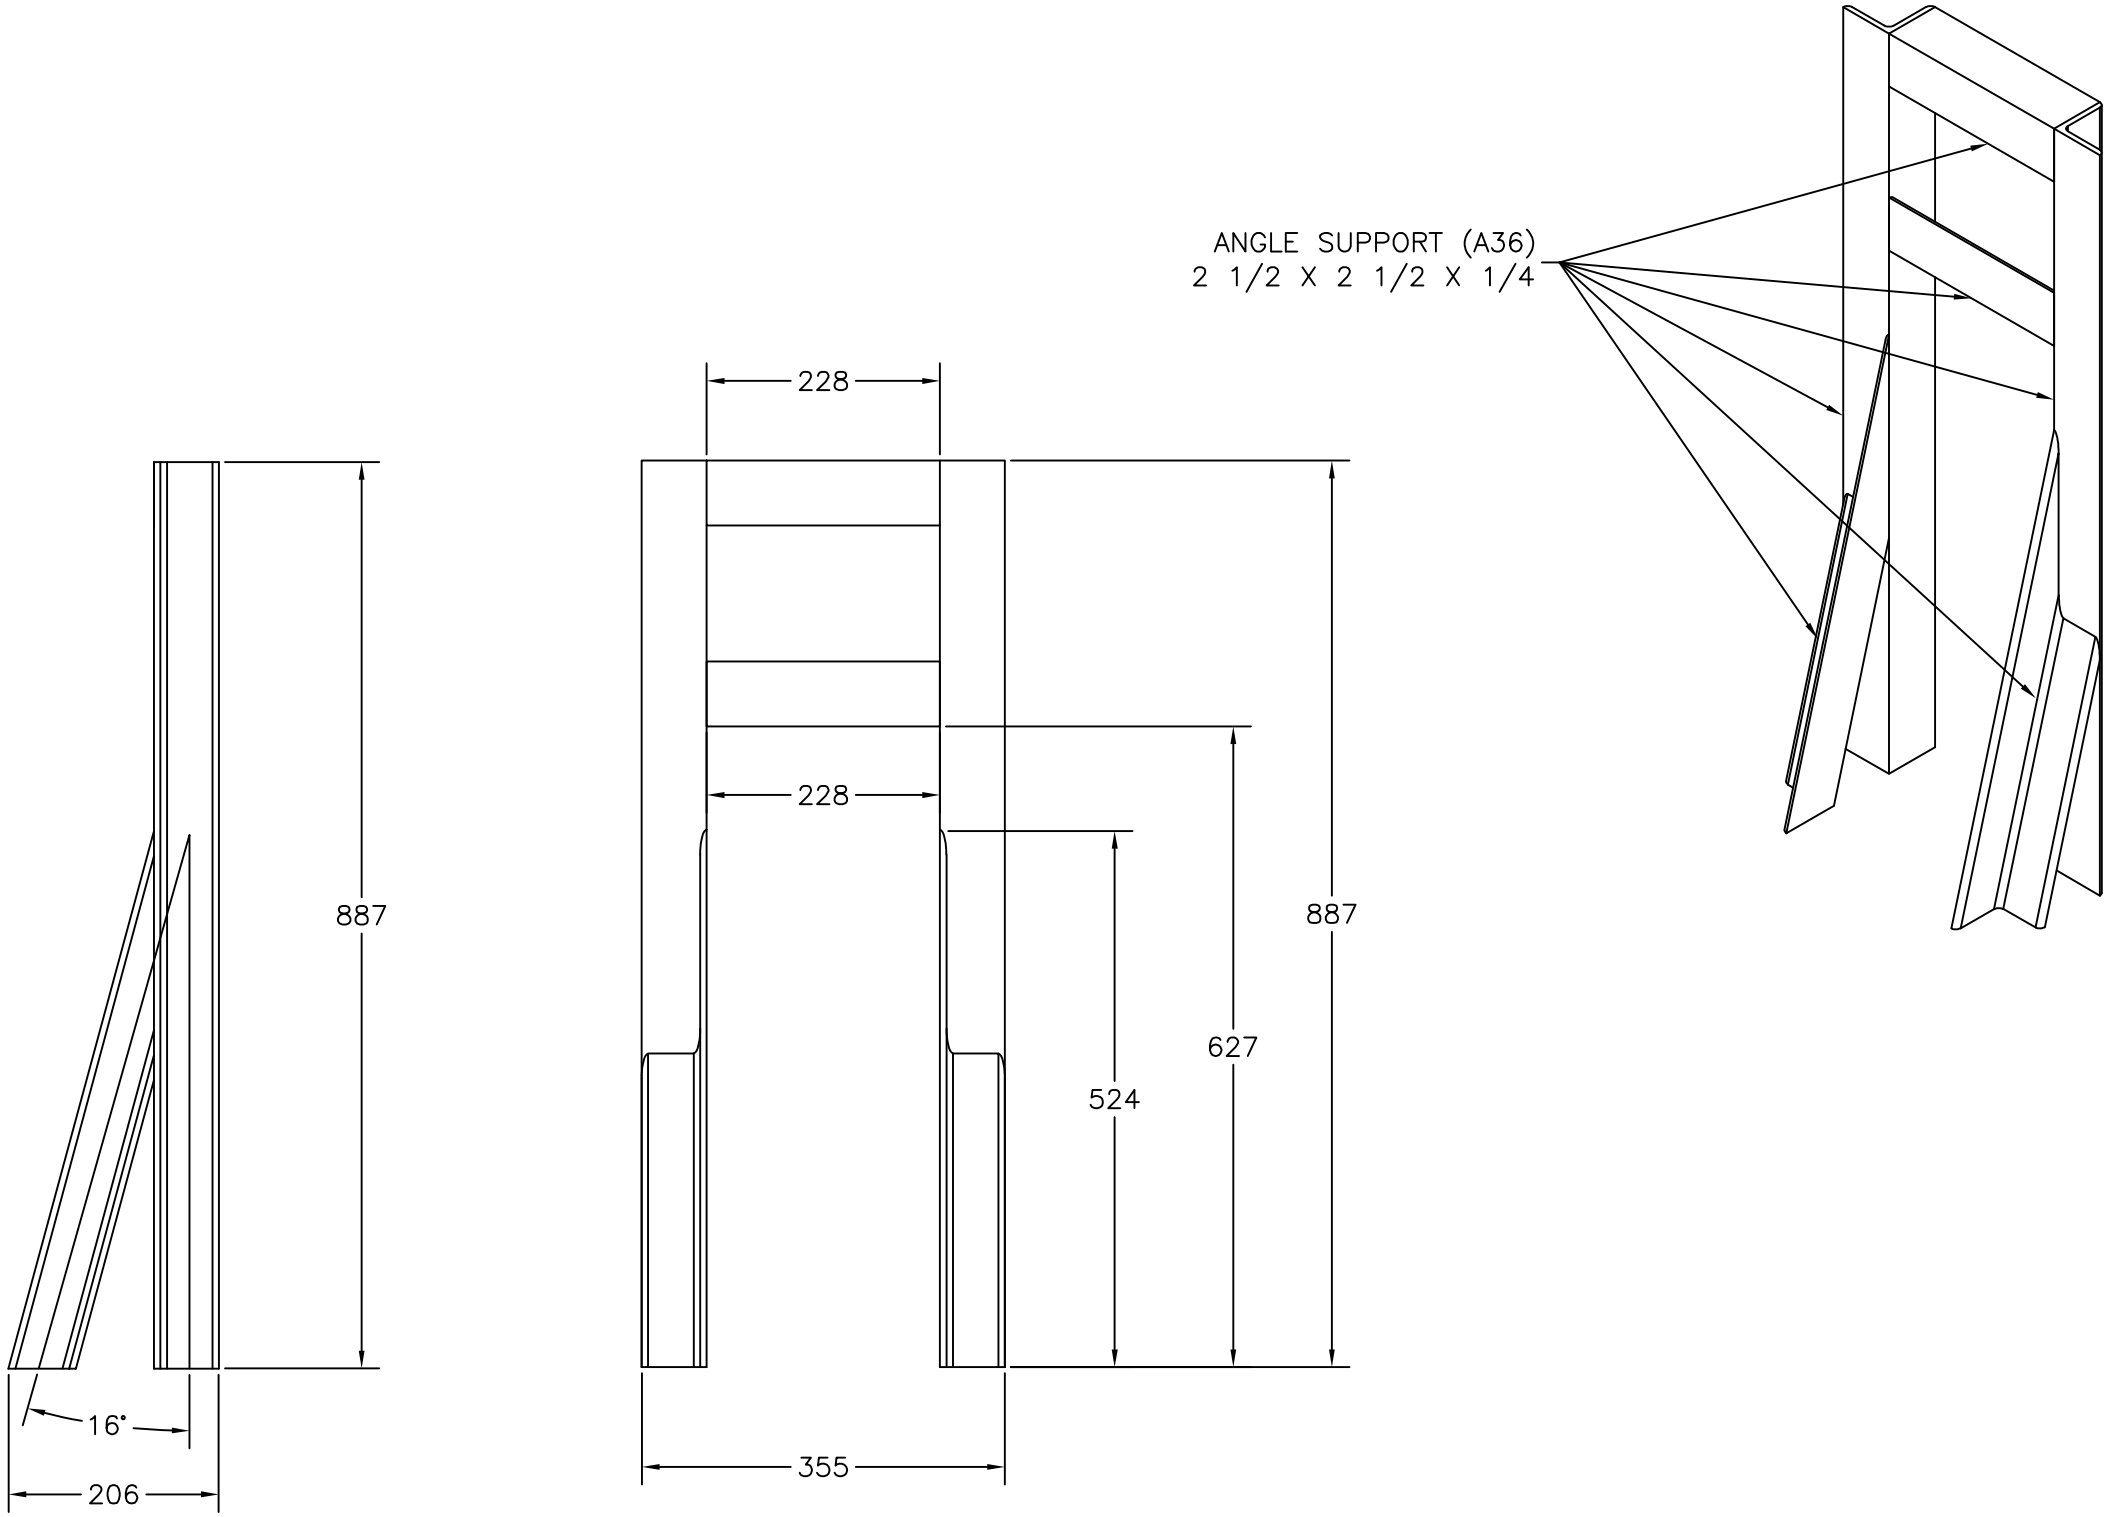

NOTES:

1. ALL TAPPED BRANCHES TO INCLUDE TWO (2) GUSSETS LOCATED 90° APART.
2. ALL SUPPORT WELDS SHALL BE CONTINUOUSLY WELDED.
3. MATERIAL TEST REPORTS ARE REQUIRED.
4. ALL MATERIALS USED SHALL BE NEW & UNUSED.
5. ALL DIMENSIONS ARE IN MM.
6. MATERIAL USED SHOULD BE A36 OR EQUIVALENT.;

REV.	STATUS	DATE	PURPOSE OF ISSUE	PREP.	CHKD.	APPD.	AUTH.
0	F	31.10.24	FOR APPROVAL	AJD	AJD	IES	SES

CLIENT: ENER TECKNOLOGI
SERVICE: PROPANE REFRIGERATION PACKAGE
LOCATION: IRAQ
UNIT TAG NO.: RU-0001 A/B

VENDOR LOGO

Contract No. | P.O No. ENER–MME–2024–100–001 | SCALE

DRAWING TITLE:
SUPPORT FOR JBD–D–RU0001A–04

DRAWING NO.	REV.	SHEET No.	SIZE
MPE007– JB–SPRT–03	0	1 OF 1	D

Z:\16. ENGINEERING_Chemical Group\04. Project\12. MPE007_Delta Gmbh_Refrigeration Package\CAD\PLANT 3D\10 Sep' 24\Orthos\DWGs\JB-SPRT-03.dwg